


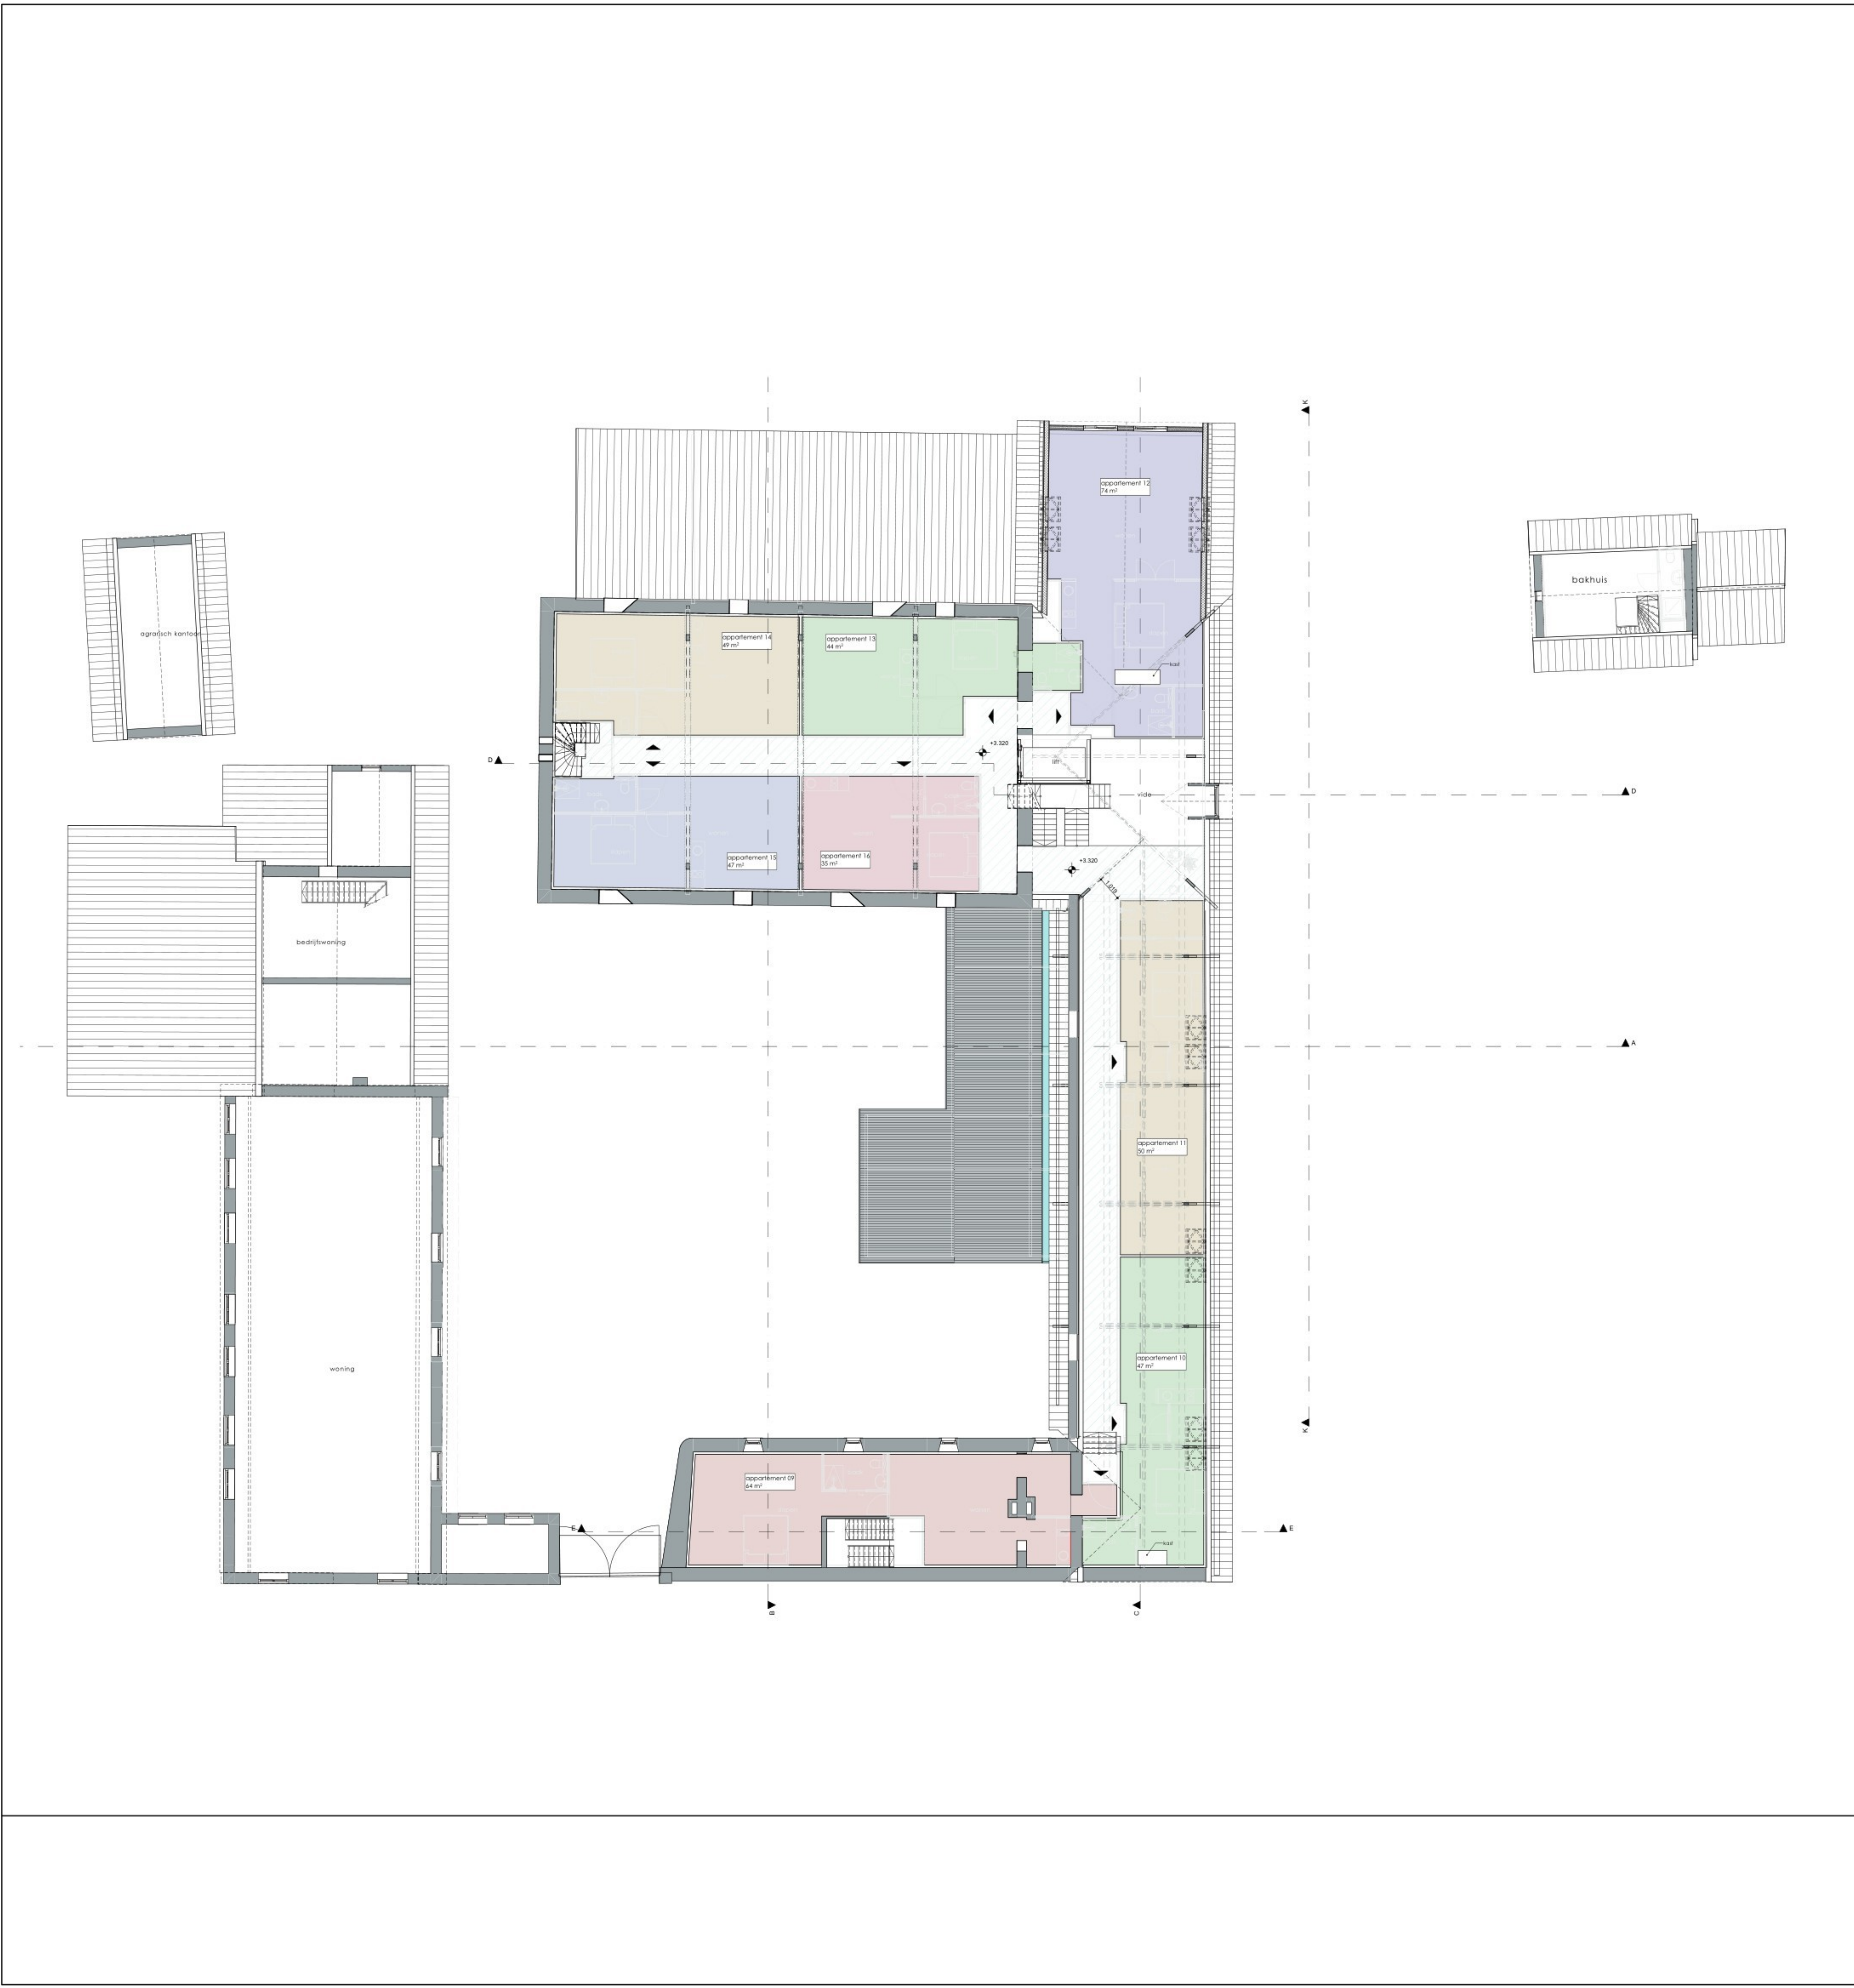

GO:	
09	65 m ²
10	47 m ²
11	50 m ²
12	74 m ²
13	46 m ²
14	49 m ²
15	47 m ²
16	35 m ²
totaal : 413 m ²	
8 appartementen , gemiddeld GO: 51.63 m ²	
BVO:	
verdieping	683 m ²
bakhuis verdieping	53 m ²

MAATVOERING IN HET WERK CONTROLEREN